

STRUCTURAL STABILITY CERTIFICATE
[FOR PLINTH CHECKING / FOR COMPLETION]

To,
The Town Development Officer
Vadodara Municipal Corporation,
Vadodara.

Name of Work :

Name of Owner : Jashbhui P. Patel & others

Location : Virendrabhai School, T.P.No-46, R.S.No-237, F.P.No-16
O.P.No-160, Chhumi, Vadodara.

Type of Structure : Frame Structure

VMC Permission No. : 003BP23242154

This is to Certify that the above mentioned building is structurally designed by me as per prevailing engineering norms and relevant I. S. codes IS 456 & IS 875.

I have verified the various structural elements on site at various level i. e. foundation, plinth and floors. I have also verified the effect of the recent earth quake and found the structure safe and serviceable / usable.

Reinforcement of the said work is checked as per my design and drawings prior to concreting. I therefore certify that building is safe and serviceable / usable.

For, **ZARNA ASSOCIATES**
Structural Consultants



Dr. V.R. Patel
Ph. D. (Structural Engg.)
B. E. (Civil), M. E. (Structure)
(Structural Designer)

VMC LIC No. SH64
VUDA LIC No. S21

Name : Dr. Vinubhai R. Patel

Address : 910-915, "Samanvay Silver" Appartment, Mujmahuda Crossing,
Besides Royal Orchid Hotel, Akota Road, Vadodara-390 020. GUJARAT (INDIA)

Office : Mobile : +91 8347413334 to 39 +91 9227627339 to 40

E-mail : zarnaasso@yahoo.com / mail@zarnaassociates.com

Web. : www.zarnaassociates.com

Form 15: Structural Inspection Report

(Maintainance of Building - See Schedule 17)

(This form has to be completed by registered Structural Engineer on Record after his site Inspection and verification regarding compliance of all recommendation by the owner, which in the opinion of the registered Structural Engineer on Record is necessary for safety of the structure)

No	Description	Information	Notes
1.	Title, Location and Address of the building including T.P. No, F.P. No, etc		
2.	Name of Present Owner		
3.	Name of Structural Engineer on Record	Dr. Vinubhai R. Patel	
4.	Use of the building	Residential - Commercial	
5.	Year of construction		
	Year of subsequent additions		
	Nature of additions or alterations		
6.	Date of Last Inspection Report		
	SEOR for Last Inspection Report		
7.	Class 1 Building		
8.	Class 2 Building		
9.	Type of structure f Load bearing walls f R.C.C frame f R.C.C frame and Shear walls f Steel frame		
10.	Soil data f Type of soil f Design safe bearing capacity f Any change subsequent to construction f Any open excavation pit f Any water body near by f Proximity of drain f Underground water tank f Outlets of rain water pipes f Settlements	Medium Hard 20 T/m ²	IS: 1893 Cl. 6.3.5.2 IS: 1904

(a) Function	(b) Framed construction							
	Residence (with or without shops	Apartments (with or Without shops	Office Bldg.	Shoppin g centre	School, College	Hostel	Audit- oria	Factory
	1	2	3	4	5	6	7	8
A. Load bearing masonry wall construction								
B. Framed structure	✓							
construction and structural materials	Critical load bearing element	Brick ✓	RCC	Stone	Timber	Steel		
	Roof Floor	RCC ✓	Timber	RBC	Steel	Jack-arch		

Part 2 Load bearing masonry buildings			
Description		Information	Notes
1.	Building category	-	
2.	Any cracks in masonry walls	-	
	Extent of cracks	-	
	Location of cracks	-	
	Sketch of cracks, if necessary	-	
3.	Recommendations, if any	-	

Part 3 Reinforced Concrete framed buildings			
Description		Information	Notes
1.	Type of Building	-	
2.	Any cracks in beams	-	
	Extent of cracks	-	
	Probable causes	-	
3.	Any cracks in columns	-	
	Extent of cracks	-	
	Probable causes	-	
4.	Any cracks in slab	-	
	Extent of cracks	-	
	Probable causes	-	
	Spilling of concrete or plaster of slab	-	
	Corrosion of Reinforcement	-	
5.	Cover Spell	-	

Part 3 Reinforced Concrete framed buildings			
	Description	Information	Notes
6.	Exposure of reinforcement	Not Observed	
7.	Subsequent damage by user for taking pipes, conduits, hanging fans or any other fixtures, etc.		
8.	Loads in excess of design loads		
9.	Recommendations, if any		

Part 4 Buildings in Structural Steel			
	Description	Information	Notes
1.	Building category	Not Applicable	
2.	Painting		
3.	Corrosion		
4.	Joints, nuts, bolts, rivets, welds, gusset plates		
5.	Bending or buckling of members		
6.	Base plate connections with columns of pedestal		
7.	Loads in excess of design loads		
8.	Recommendations, if any		

This is to certify that the above is a correct representation of facts as given to me by the owner and as determined by me after Site Inspection to the best of my ability and judgment.

The recommendations made by me to ensure adequate safety of the structure are compiled with by the owner to my entire satisfaction.

Name of the SEOR: DR. VINUBHAI R. PATEL
Registration No.: SEOR/01/21 - 2023-2028
Address: 910-915, SAMANVAY SILVER APP.,
MUJMAHUDA CROSSING, VADODARA.
Tel. No.: 9227627339/40

Signature:

Date:

For **ZAPNA ASSOCIATES**
Structural Consultants
DR. V. R. PATEL

Ph.D. (Str. Engg.) M.E. (Str.) B.E. (Civil)
VUDA LIC No. SEOR/01/21, **2023-28**
VMC LIC No. SEOR/01/64, **2024-27**
14, Ratnam Apartment, Opp. Neptune Tower
Productivity Road, Vadodara-390007

PFORM. NO. 8

BUILDING COMPLETION CERTIFICATE

Reference No: -

Location:-

Owner Name: -

Received on:-

Submitted on:-

The
Chief Executive Authority
Urban Development Authority

Sir,

1. The building/s has/have been constructed according to the sanctioned plan
2. The building/s has/have been constructed as per approved plan and structural design one set of structural drawings as executed & certified by the Structural safety as specified in relevant prevailing Indian Standards Specification/Guidelines.
3. Construction has been done under our supervision/guidance and adheres to the drawings submitted and records of supervision have been maintained by us.

Signature of the
Supervising Engineer/
Owner

For ZARNA ASSOCIATES
Structural Consultants

Dr. V. R. PATEL

Ph.D. (Str. Engg.) M.E. (Str.) B.E. (Civil)

Structural Engineer/21. 2023.28

* (DR. V. R. PATEL) 2024.29

VMC LIC No. SEOR-01/64
14, Ratnam Apartment, Opp. Neptune Tower
Productivity Road, Vadodara-390007

* I undertake engineering design liability up to 10(ten) years from completion date of work. I am not liable and responsible for any defects, damages and loss of life and/or any others issues with regards to workmanship, unapproved structural changes, at any point of time. Co-ordination of structural drawings in accordance with approved building plans will be the responsibility of the plan-submitting agency to the authority.

Date:

Date:

Name in Block letters:

Name in Block Letters:

Address:

Address:

Form 10: Notice for Commencement of Construction

(See Regulation No. 6.5.1)

To
The Chief Executive Authority / Municipal Commissioner/Chief Officer
Urban Development Authority / Municipal Corporation /Area Development Authority/ Nagarpalika

File No: _____

Dated: _____

Proposed building: _____
(Title of the work)

Plot No.: _____ Area of the Plot: _____

Address and location of proposed building: _____

Sir/Madam,

This is to notify you that the construction of the proposed building shall commence on (date). The _____ construction of the building shall be undertaken in compliance with the sanctioned drawings and the Development Regulations.

Enclosed with this Notice are:

1) Detailed Working Drawings including structural design and specifications duly verified and certified by the AOR or EOR and SEOR for the project.

Name of the

AOR/EOR: _____

Registration No.: _____

Address: _____

Tel. No.: _____

Signature: _____

Date: _____

Name of the SEOR: DR.V.R.PATEL

Registration No.: SEOR/01/21 - 2023-2028

Address: 910-915, SAMANVAY SILVER APP.,
MUJMAHUDA CROSSING,

AKOTA ROAD, VADODARA.

Tel. No.: 9227627339/40

Signature: _____

Date: _____

Name of the Owner/Developer: _____

Address: _____

Tel. No.: _____

Signature: _____

Date: _____

Name of the COWOR: _____

Registration No.: _____

Address: _____

Tel. No.: _____

Signature: _____

Date: _____

For ZARNA ASSOCIATES
Structural Consultants
Dr. V. R. PATEL
Ph.D. (Str. Engg.), M.S. (Str.) P.E. (Civil)
VUDA LIC No. SEOR/01/21/2023-246
VMC LIC No. SEOR/01/64/2024-27
14, Ratnam Apartment, Opp. Neptune Tower
Productivity Road, Vadodara-390007

FORM. NO. 11

STRUCTURAL INPECTION REPORT

(This form has to be completed by registered by registered Structural Designer after his site inspection and verification regarding compliance of all recommendation by the owner, which in the opinion of the registered structural designer are necessary for safety of the structure)

etc.:

- I. Description by title and location of the property including T.P.No.,F.P.No.
- II. Name of the present owner:
- III. Description f the structure:
class I or II (Briefly describe the property in general and structure in particlure)

(a) Function		(b) Framed construction						
	Residence(with or without shops)	Aperients(with or without shops)	Office Bldg.	Shopping centre	School, collage	Hostel	Auditoria	Factory
	1	2	3	4	5	6	7	8
A Load bearing masonry wall construction								
B.Framed Structure								
Construction & structural materials	Critical load bearing element	brick	RCC	Stone	Timber	Steel		
	Roof Floor	RCC	Timber	RBC	Steel	Jack-arch		

- IV. Year of construction
year of subs equent addition or rectification(please describe briefly the nature of addition or rectification's)
- V. Date of Fast inspection report filed:
last filed by whom (This does not apply to the first report)
- VI. Soil on which building is founded
 - i) any change subsequent to construction.
 - ii)Nearby open excavation
 - iii)Nearby collection of water
 - iv)proximity of drain
 - v)underground water tank
 - vi)R. W. pipes out-lets
 - vii)Settlements

- VII. The Super-structure(R.C.C Frame structure)
- Crack in beam or column nature and extent of crack probable causes
 - Cover spell
 - Exposure of reinforcement
 - subsequent damage by user for taking pipes, conduits, hanging, fans or any other fixtures etc.
 - crack in slab
 - swelling of concrete or plaster of slab
 - Corrosion of reinforcement
 - Loads in excess of design loads
- VIII. The super-structure(steel structure)
- painting
 - Correction
 - Joint,nuts,bolts,rivets,welds,gusset pates
 - Bending or buckling of members
 - base plate connection with columns or pedestals
 - Loading
- IX. The Super Structure(Load bearing masonry structure)
- Cracks in masonry walls
- (Please describe some of the major cracks, their nature, extent and location, with a sketch, if necessary.
- X. Recommendation if any

This is to certify that the above is a correct representation of facts as given to me by the owner and as determined by me after site inspection to the best of my ability and judgment.

The recommendation made by me to ensure adequate safety of the structure is compiled with by the owner to my entire satisfaction.

For ZARNA ASSOCIATES
Structural Consultants
Dr. V. R. Patel
Signature of the Registered structural Designer and Date
*(Dr. V. R. Patel)
VUDA LIC No. SEOR/01/21/ 2023-24
VMC LIC No. SEOR/01/64/ 2024-27
14, Ratnam Appartment, Opp. Neptune Tower
Productivity Road, Vadodara-390007

Name of the registered structural designer: Dr. V. R. Patel

Registration No:

Address: 910-915, Samanvay Silver App., Mujmahuda Crossing,

VUDA LIC No- SEOR/01/21/ 2023-2028
VMC LIC No- SEOR/01/64/2024-2027

Beside Royal Orchid Hotel, Akota Road, Vadodara.

* I undertake engineering design liability up to 10(ten) years from completion date of work. I am not liable and responsible for any defects, damages and loss of life and/or any others issues with regards to workmanship, unapproved structural changes, at any point of time. Co-ordination of structural drawings in accordance with approved building plans will be the responsibility of the plan-submitting agency to the authority.

Form 12: Notice of Completion of Construction and Compliance Certification

(See Regulation No.7.1.1)

To

The Chief Executive Authority / Municipal Commissioner /Chief Officer

Urban Development Authority / Municipal Corporation /Area Development Authority/ Nagarpalika

File No: _____

Dated: _____

Proposed building: _____

(Title of the work) Plot No.: _____

Area of the Plot: Address and location of proposed building: _____

Sir/Madam,

This is to notify you that the construction of the proposed building has been completed under our supervision.

We hereby certify that the construction of the building has been undertaken in compliance with the sanctioned drawings and the General Development Control Regulations. We declare that the building is to be used for _____purpose as per approved plan and it shall not be changed without obtaining written permission.

Any subsequent change from the completion drawings will be our responsibility.

Name of the Owner/Developer: _____

Address: _____

Tel. No.: _____

Signature: _____

Date: _____

Name of the SEOR: Dr.V.R.Patel

Registration No.: SEOR/01/64/2024-2027

14-RATNAM APT,

OPP.NEPTUNE TOWER,

ALKAPURI, VADODARA

Address: _____

Tel. No.: _____

Signature: _____

Date: _____

Name of the AOR/EOR: _____

Tel. No.: _____

Signature: _____

Date: _____

For ZARNA ASSOCIATES




Structural Consultants

Dr. V. R. PATEL

Ph.D. (Str. Engg.) M.E. (Struct. Engg.) (Civil)
VUDA LIC No. SEOR/01/21/
VMC LIC No. SEOR/01/64/
14, Ratnam Apartment, Opp. Neptune tower
Productivity Road, Vadodara-390007

2023.28

2024.27

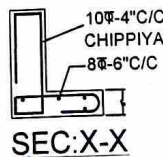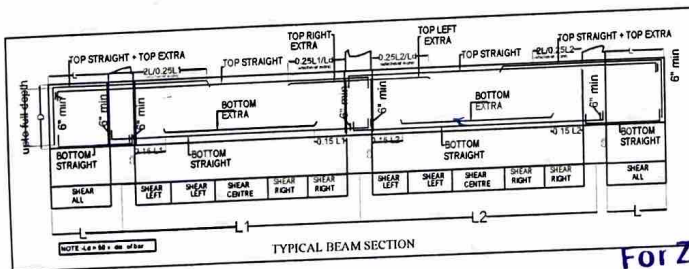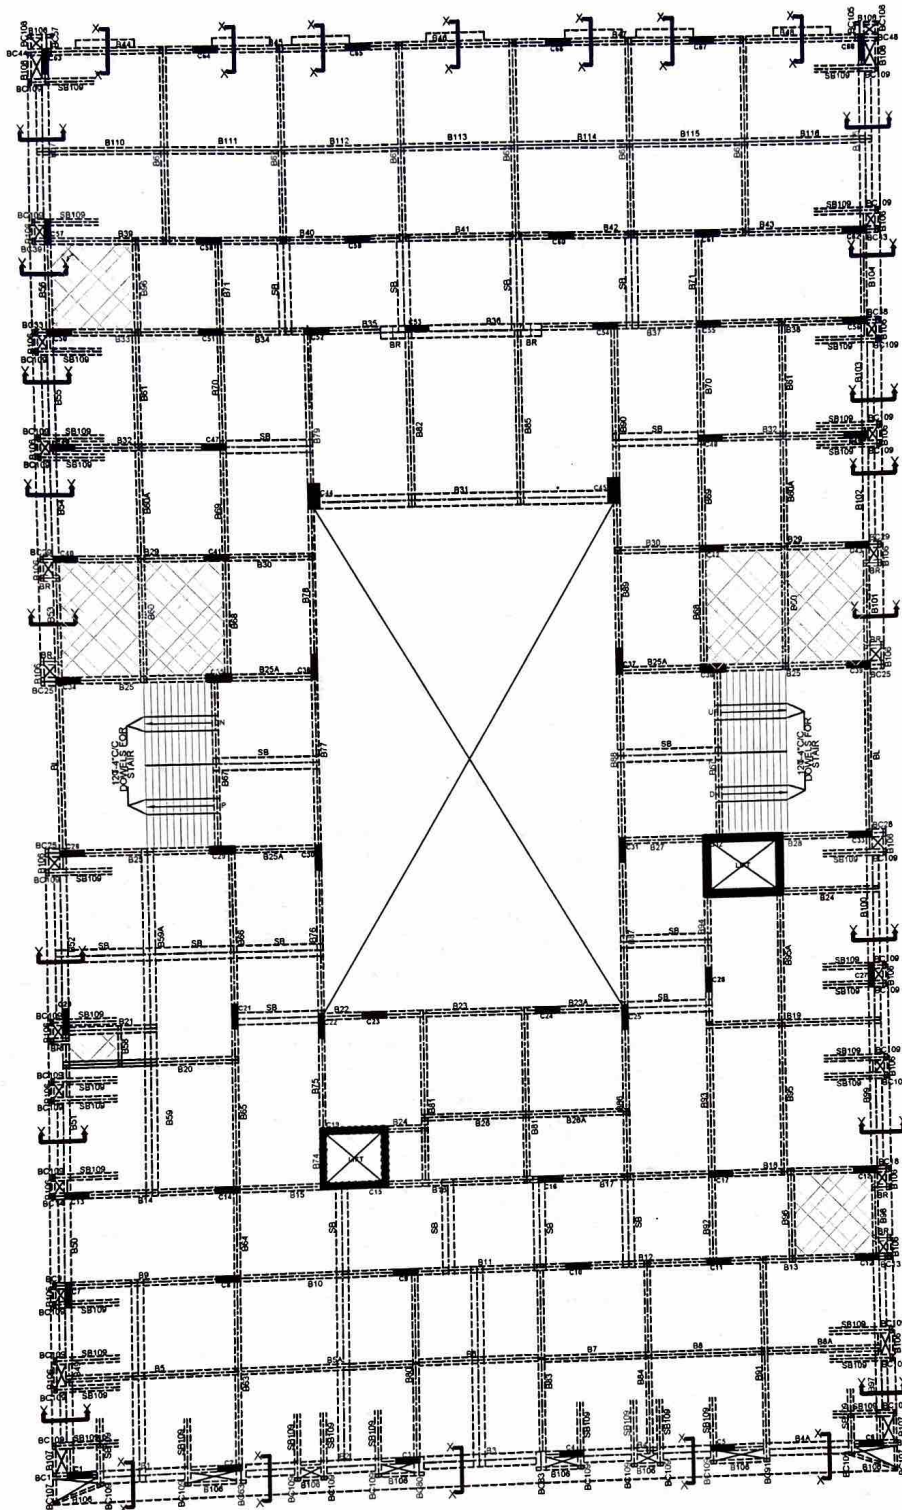


For ZARNA ASSOCIATES
Structural Consultants
Dr. V. R. PATEL

LAST NO. B116
OMITTED NO. B72, B73

6" THK. SLAB (Str. Engg.) M.E. (Str.) B.E. (Civl) DETAIL OF GROUND FLOOR SLAB

- NOTES -
1. REFER STAIR DRG. ALONG WITH THIS DRG.
 2. REFER DET. OF BL / BLR / BLC IN STAIR DRG.
 3. REFER GENERAL NOTES DRG.
 4. PROVIDE CAMBER OF 20mm-25mm FOR CANTILEVER SLAB/BEAM WITH SPAN LESS THAN 6 FEET.
 5. PROVIDE CAMBER OF 30mm-40mm FOR CANTILEVER SLAB/BEAM MORE THAN 6 FEET.
 6. PROVIDE THROUGHOUT RCC LINTEL & SILL OVER ALL WALLS.
 7. CHECK THE STRUCTURAL DRG. WITH ARCH DRG. ELEVATION / SECTION / JD.
 8. IF ANY AMBIGUITY FOUND, CONTACT STRUCTURE ENGG. IMMEDIATELY BEFORE STARTING WORK.
 9. FOLLOW ONLY ARCHITECTURAL DIMENSIONS.
 10. STRUCTURE ENGINEER IS NOT RESPONSIBLE IF ANY ACCIDENT OCCURS ON SITE DUE TO CONSTRUCTION FAULTS.
 11. CHECK THE POSITION OF FC WITH ARCH. DRG.
 12. GET IT APPROVED BY ARCHITECT BEFORE STARTING EXECUTION OF WORK.
 13. PROVIDE DRAINAGE PIPE AS PER PLUMBING CONSULTANT BEFORE CASTING SLAB & BEAM. NO CUTOOTS ARE ALLOWED AFTER CASTING SLAB/BEAM.
 14. MINIMUM CAMBER AT CENTER OF SIMPLY SUPPORTED BEAM = $\frac{L}{1600}$ (CAMBER IN MM)
 15. MINIMUM CAMBER AT FREE END OF CANTILEVER IN (MM) = $\frac{L}{1600}$ (CAMBER IN MM)
 16. THIS STRUCTURE DRAWING IS BASED ON THE ARCH. DRG. SENT BY MAIL ON DATE: 21-10-2023

TYPICAL DETAIL OF STIRRUPS

 LEGG.	WIDTH OF BEAM
	UP TO 12"
	≥ 12"
	≥ 24"

	CONTINUE COLUMN
	TERMINATE COLUMN

CONCRETE GRADE	
ITEM	GRADE
SLAB	M25
BEAM	M25
USE STEEL GRADE Fe 500-D	

PROJECT NAME:-
VIRENDRABHAI
(SCHOOL)


ARCHITECT:
RUCHIR SHETH

STRUCTURAL CONSULTANT:
ZARNA ASSOCIATES
STRUCTURAL CONSULTING ENGINEER
9/10/915, Samanvay Silver Apartment, Kopalnada Crossing,
Beside Royal Orchid Hotel Akota Road, Vadodra-390020
Mob No. : +91 8347 413334/39
+91 82276-27339-40
E-Mail : zarnamasonry@yahoo.com

APPROVED BY:	VRP
CHECKED BY:	PRIYA
DRAWN BY:	PREM
CORRECTED BY:	
DATE:	24-11-23
PROJECT NO.:	151-2023
DRAWING TITLE:	DETAIL OF GROUND FLOOR SLAB
DRG NO.:	5
SCALE:	N.T.S.
SHEET:	A3
	N



THIS DRAWING AND DESIGN IS PROPERTY OF ZARNA ASSOCIATES. IF MUST NOT BE COPIED OR USED WITHOUT THEIR PERMISSION IN ANY MANNER.

Z:\COMMON\STRUCTURE ONLY\2023\RUCHIR SHETH\VIRENDRABHAI CHHANI SCHOOL\STR. DRG.

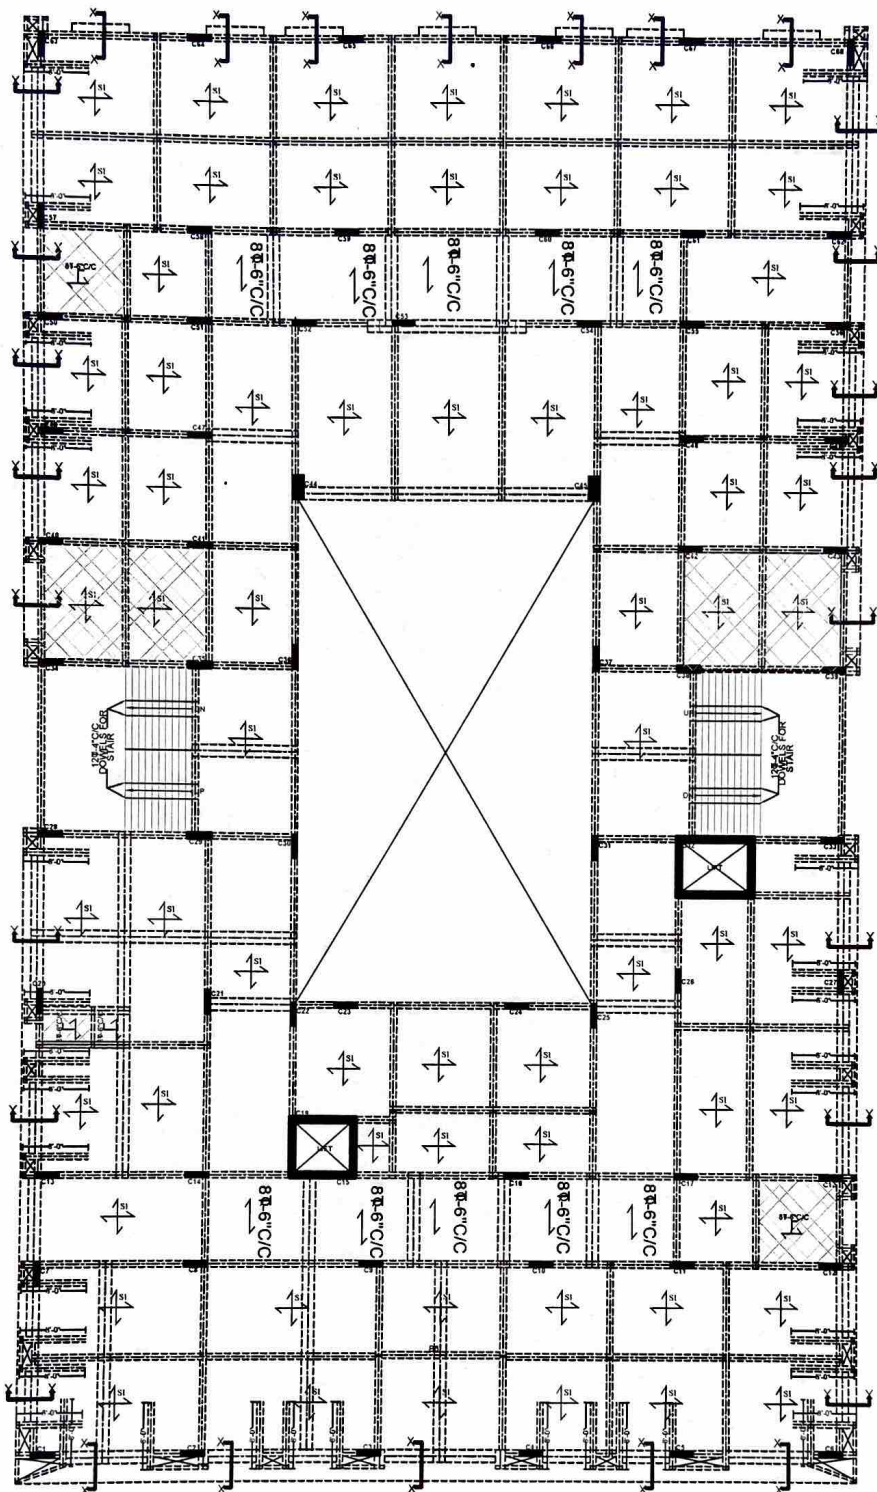

- NOTES:-
1. REFER STAIR DRG. ALONG WITH THIS DRG.
 2. REFER DET. OF BL./BL.R./BLC IN STAIR DRG.
 3. REFER GENERAL NOTES DRG.
 4. PROVIDE CAMBER OF 20mm-25mm FOR CANTILEVER SLAB/BEAM WITH SPAN LESS THAN 6 FEET.
 5. PROVIDE CAMBER OF 30mm-40mm FOR CANTILEVER SLAB/BEAM MORE THAN 6 FEET.
 6. PROVIDE THROUGHOUT RCC LINTEL & SILL OVER ALL WALLS.
 7. CHECK THE STRUCTURAL DRG. WITH ARCHIT. DRG./ELEVATION/SECTION/3D.
 8. IF ANY AMBIGUITY FOUND, CONTACT STRUCTURE ENGG. IMMEDIATELY BEFORE STARTING WORK.
 9. FOLLOW ONLY ARCHITECTURAL DIMENSIONS.
 10. STRUCTURE ENGINEER IS NOT RESPONSIBLE IF ANY ACCIDENT OCCURS ON SITE DUE TO CONSTRUCTION FAULTS.
 11. CHECK THE POSITION OF FC WITH ARCH. DRG.
 12. GET IT APPROVED BY ARCHITECT BEFORE STARTING EXECUTION OF WORK.
 13. PROVIDE DRAINAGE PIPE AS PER PLUMBING CONSULTANT BEFORE CASTING SLAB & BEAM. NO CUTOUTS ARE ALLOWED AFTER CASTING SLAB/BEAM.
 14. MINIMUM CAMBER AT CENTER OF SIMPLY SUPPORTED BEAM = $\frac{L}{400}$ MM CAMBER IN MM.
 15. MINIMUM CAMBER AT FREE END OF CANTILEVER IN MM = $\frac{L}{400}$ MM CAMBER IN MM.
 16. THIS STRUCTURE DRAWING IS BASED ON THE ARCH. DRG SENT BY MAIL ON DATE -21-10-2023.

TYPICAL DETAIL OF STIRRUPS

  LEGG.	WIDTH OF BEAM
 2 Bundle stirrups	UP TO 12"
 4-Legg.	$\geq 12"$
 6-Legg.	$\geq 24"$

	CONTINUE COLUMN
	TERMINATE COLUMN

CONCRETE GRADE	
ITEM	GRADE
SLAB	M25
BEAM	M25
USE STEEL GRADE Fe 500-D	

PROJECT NAME:-

VIRENDRABHAI
(SCHOOL)

ARCHITECT:-

RUCHIR SHETH

STRUCTURAL CONSULTANT:-

ZARNA ASSOCIATES
STRUCTURAL CONSULTING ENGINEER
91/6/5, Samanvay Sahar Apartment, Mahalaxmi Crossing,
Beside Royal Vihari Hotel, Alkapuri Road, Vadodra-390020
Mo No. - 91 834741 333439
+91 922762733640
E-Mail - zarnassoc@yahoo.com

APPROVED BY:

VRP

CHECKED BY:

PRIYA

DRAWN BY:

PREM

CORRECTED BY:

DATE:

24-11-23

PROJECT NO.:

151/2023

DRAWING TITLE


DETAIL OF GROUND FLOOR SLAB

DRG NO. : 5

SCALE: N.T.S.

SHEET: A3


N

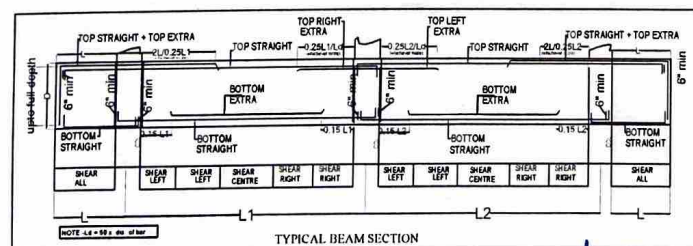

TYPICAL BEAM SECTION

10#-4"C/C
CHIPPIYA
8#-6"C/C

SEC:X-X

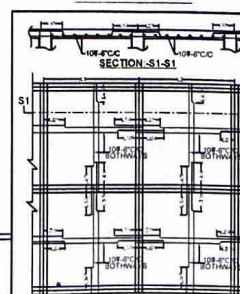

SECTION-A-A
6" THK.SLAB


For ZARNA ASSOCIATES
Structural Consultants

Dr. V. R. PATEL
Ph.D. (Str. Engg.) M.E. (Str.) B.E. (Civil)

LAST NO. B116

OMITTED NO. B73

6" THK. SLAB
DETAIL OF GROUND FLOOR SLAB

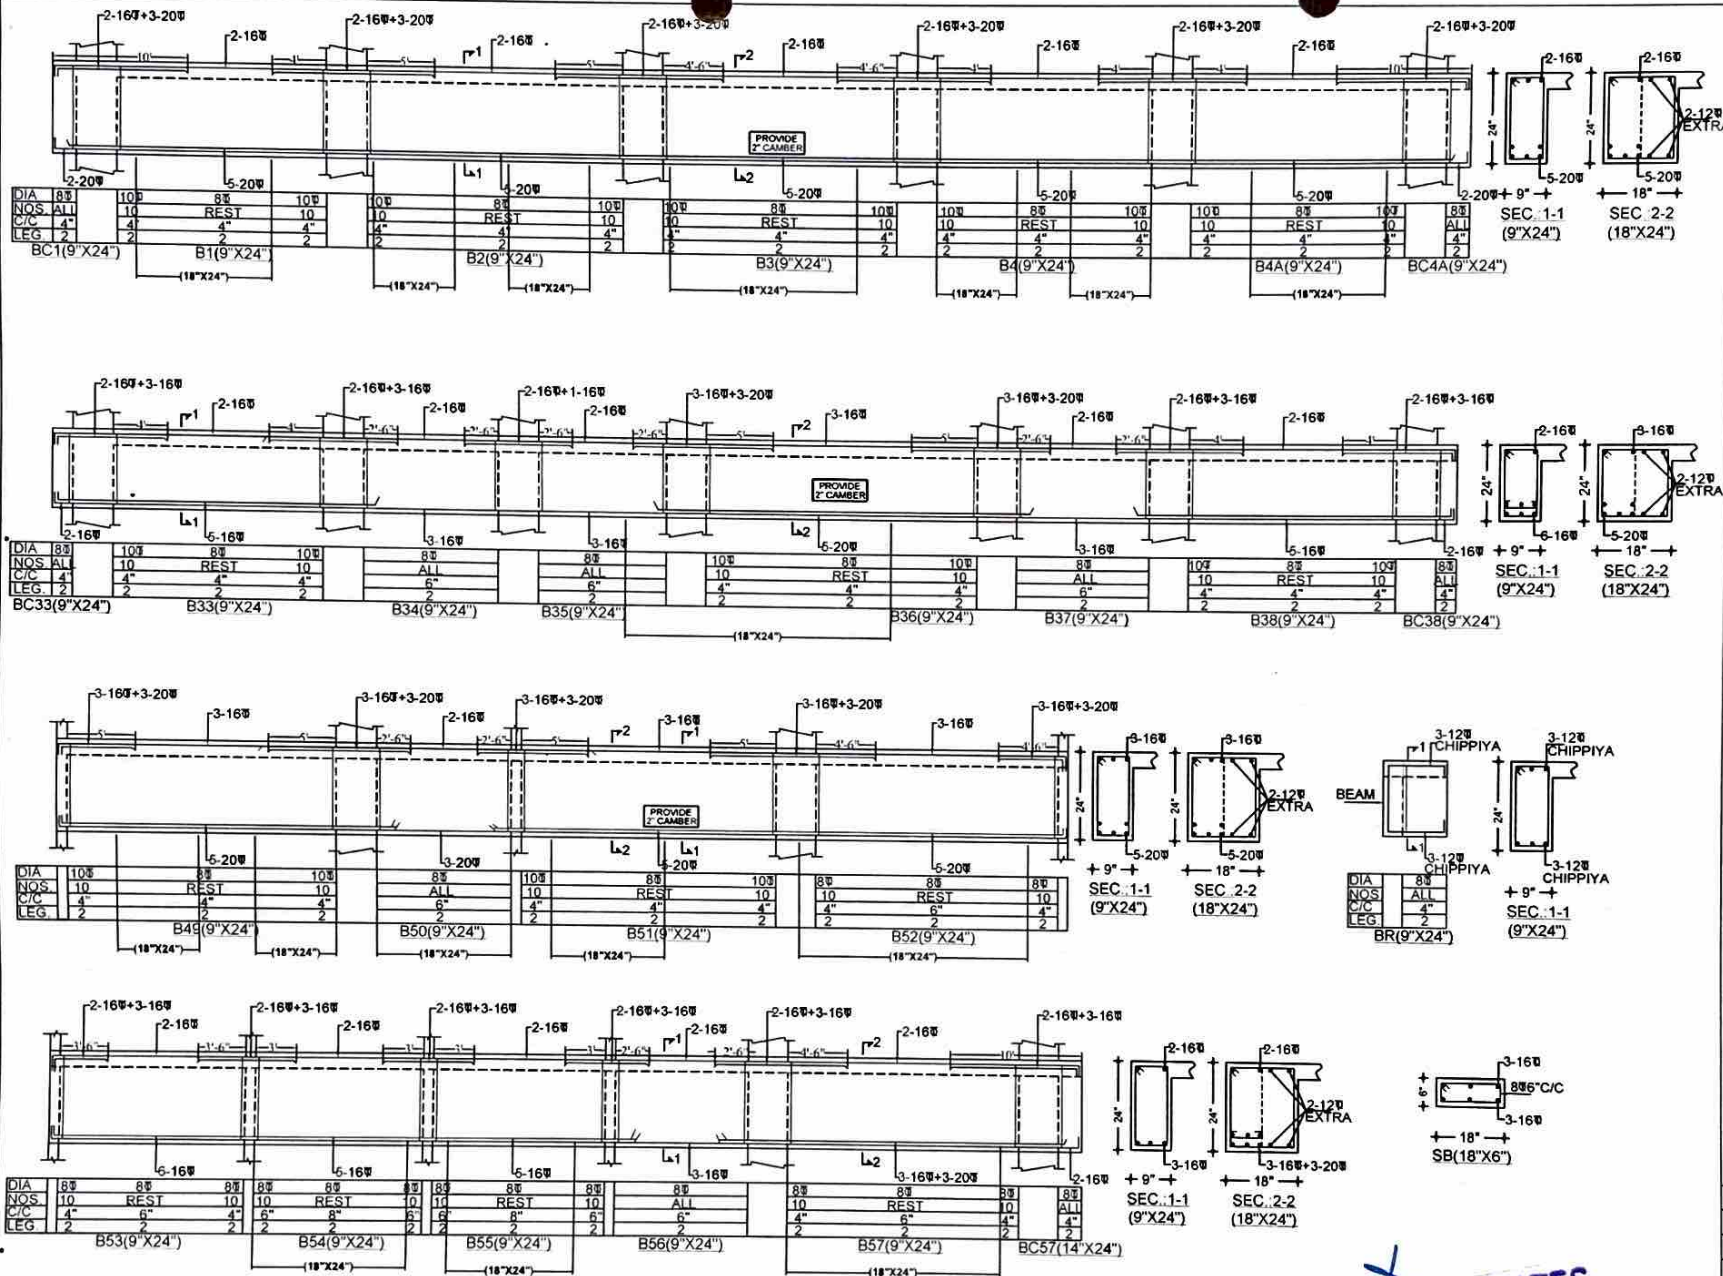

NOTES -

1. REFER STAIR DRG. ALONG WITH THIS DRG.
2. REFER DET. OF BL / BLR / BLC IN STAIR DRG.
3. REFER GENERAL NOTES DRG.
4. PROVIDE CAMBER OF 20mm-25mm FOR CANTILEVER SLAB/BEAM WITH SPAN LESS THAN 6 FEET.
5. PROVIDE CAMBER OF 30mm-40mm FOR CANTILEVER SLAB/BEAM MORE THAN 6 FEET.
6. PROVIDE THROUGHOUT RCC LINTEL & SILL OVER ALL WALLS.
7. CHECK THE STRUCTURAL DRG. WITH ARCH DRG. / ELEVATION / SECTION / 3D.
8. IF ANY AMBIGUITY FOUND, CONTACT STRUCTURE ENGG. IMMEDIATELY BEFORE STARTING WORK.
9. FOLLOW ONLY ARCHITECTURAL DIMENSIONS.
10. STRUCTURE ENGINEER IS NOT RESPONSIBLE IF ANY ACCIDENT OCCURS ON SITE DUE TO CONSTRUCTION FAULTS.
11. CHECK THE POSITION OF FC WITH ARCH. DRG.
12. GET IT APPROVED BY ARCHITECT BEFORE STARTING EXECUTION OF WORK.
13. PROVIDE DRAINAGE PIPE AS PER PLUMBING CONSULTANT BEFORE CASTING SLAB & BEAM. NO CUTOUTS ARE ALLOWED AFTER CASTING SLAB/BEAM.
14. MINIMUM CAMBER AT CENTER OF SIMPLY SUPPORTED BEAM = $\frac{L^2}{16000}$ (CAMBER IN MM).
15. MINIMUM CAMBER AT FREE END OF CANTILEVER IN (MM) = $\frac{L^2}{16000}$ (CAMBER IN MM).
16. THIS STRUCTURE DRAWING IS BASED ON THE ARCH. DRG. SENT BY MAIL ON DATE - 21-10-2023.

PROJECT NAME:-

VIRENDRABHAI
(SCHOOL)

ARCHITECT:-

RUCHIR SHETH

STRUCTURAL CONSULTANT:-

ZARNA ASSOCIATES
STRUCTURAL CONSULTING ENGINEER

SUBJECT: SANSARAY SILVER APARTMENT, ANAND DA, CHANDANESHWAR, BOMBAY.
DESIGNER: V. R. PATEL, TEL. 98211 2345, FAX 98211 2345, E-MAIL: vrp@zarnaassociates.com

APPROVED BY

VRP

CHECKED BY

PRIYA

DRAWN BY

PREM

CORRECTED BY

DATE

24-11-2023

PROJECT NO

DRAWING TITLE

GROUND FLOOR BEAM

DRG NO : 13

SCALE

N.T.S.

SHEET


A3

N

GROUND FLOOR BEAM

For ZARNA ASSOCIATES
Structural Consultants
Dr. V. R. PATEL
Ph.D. (Str. Engg.) M.E. (Str.) B.E. (Civil)

1/2

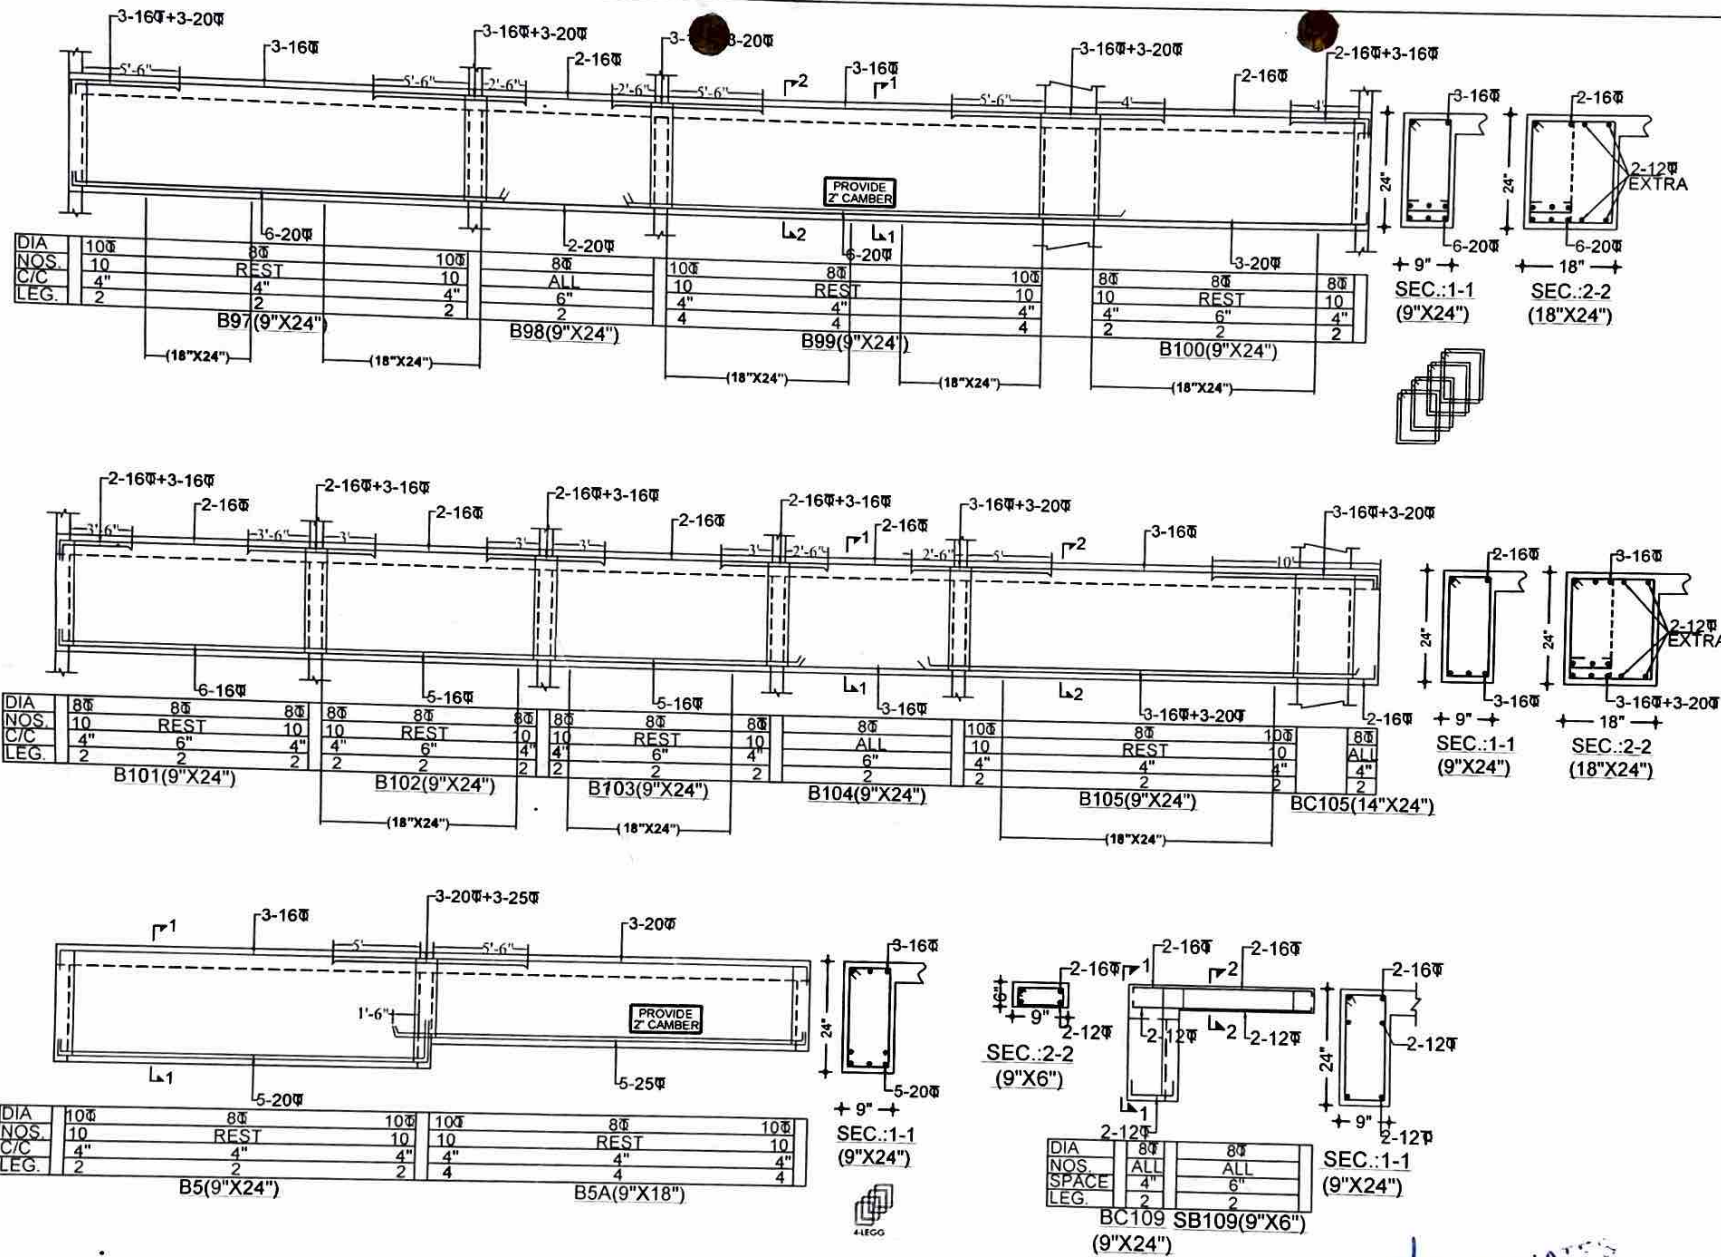

NOTES:-

1. REFER STAIR DRG. ALONG WITH THIS DRG.
2. REFER DET OF BL / BLR / BLC IN STAIR DRG.
3. REFER GENERAL NOTES DRG.
4. PROVIDE CAMBER OF 20mm-25mm FOR CANTILEVER SLAB/BEAM WITH SPAN LESS THAN 6 FEET.
5. PROVIDE CAMBER OF 30mm-40mm FOR CANTILEVER SLAB/BEAM MORE THAN 6 FEET.
6. PROVIDE THROUGHOUT RCC LINTEL & SILL OVER ALL WALLS.
7. CHECK THE STRUCTURAL DRG. WITH ARCH DRG / ELEVATION / SECTION / 3D.
8. IF ANY AMBIGUITY FOUND, CONTACT STRUCTURE ENGG IMMEDIATELY BEFORE STARTING WORK.
9. FOLLOW ONLY ARCHITECTURAL DIMENSIONS.
10. STRUCTURE ENGINEER IS NOT RESPONSIBLE IF ANY ACCIDENT OCCURS ON SITE DUE TO CONSTRUCTION FAULTS.
11. CHECK THE POSITION OF FC WITH ARCH. DRG.
12. GET IT APPROVED BY ARCHITECT BEFORE STARTING EXECUTION OF WORK.
13. PROVIDE DRAINAGE PIPE AS PER PLUMBING CONSULTANT BEFORE CASTING SLAB & BEAM. NO CUTOUTS ARE ALLOWED AFTER CASTING SLAB/BEAM.
14. MINIMUM CAMBER AT CENTER OF SIMPLY SUPPORTED BEAM = $\frac{L^2}{16000}$ (CAMBER IN MM).
15. MINIMUM CAMBER AT FREE END OF CANTILEVER IN (MM) = $\frac{L^2}{16000}$ (CAMBER IN MM).
16. THIS STRUCTURE DRAWING IS BASED ON THE ARCH DRG SENT BY MAIL ON DATE 21.10.2023.


CONCRETE GRADE	
ITEM	GRADE
COLUMN	M25/M35
BEAM	M25
RETAINING WALL	M35
USE STEEL GRADE Fe 500 D	

PROJECT NAME:- VIRENDRABHAI (SCHOOL)	
ARCHITECT: RUCHIR SHETH	
STRUCTURAL CONSULTANT: ZARNA ASSOCIATES STRUCTURAL CONSULTING ENGINEER 910914 SAMANVAY SILVER APARTMENT, MIDC PHASE II, DURGAMUHA, PUNE-411005 910914 SAMANVAY SILVER APARTMENT, MIDC PHASE II, DURGAMUHA, PUNE-411005 Tel: 91 20 2726 2719, 91 20 2726 2719, 91 20 2726 2719 E-Mail: zarnassociates@gmail.com	
APPROVED BY:	VRP
CHECKED BY:	PRIYA
DRAWN BY:	PREM
CORRECTED BY:	
DATE:	24-11-2023
PROJECT NO:	
DRAWING TITLE GROUND FLOOR BEAM	
DRG NO : 13	
SCALE: N.T.S.	SHEET: A3
	N

GROUND FLOOR BEAM




FOR ZARNA ASSOCIATES
Structural Consultants
Dr. V. R. PATEL
En.D.(Str. Engg.) M.E.(Str.) B.E.(Civil)

2/2

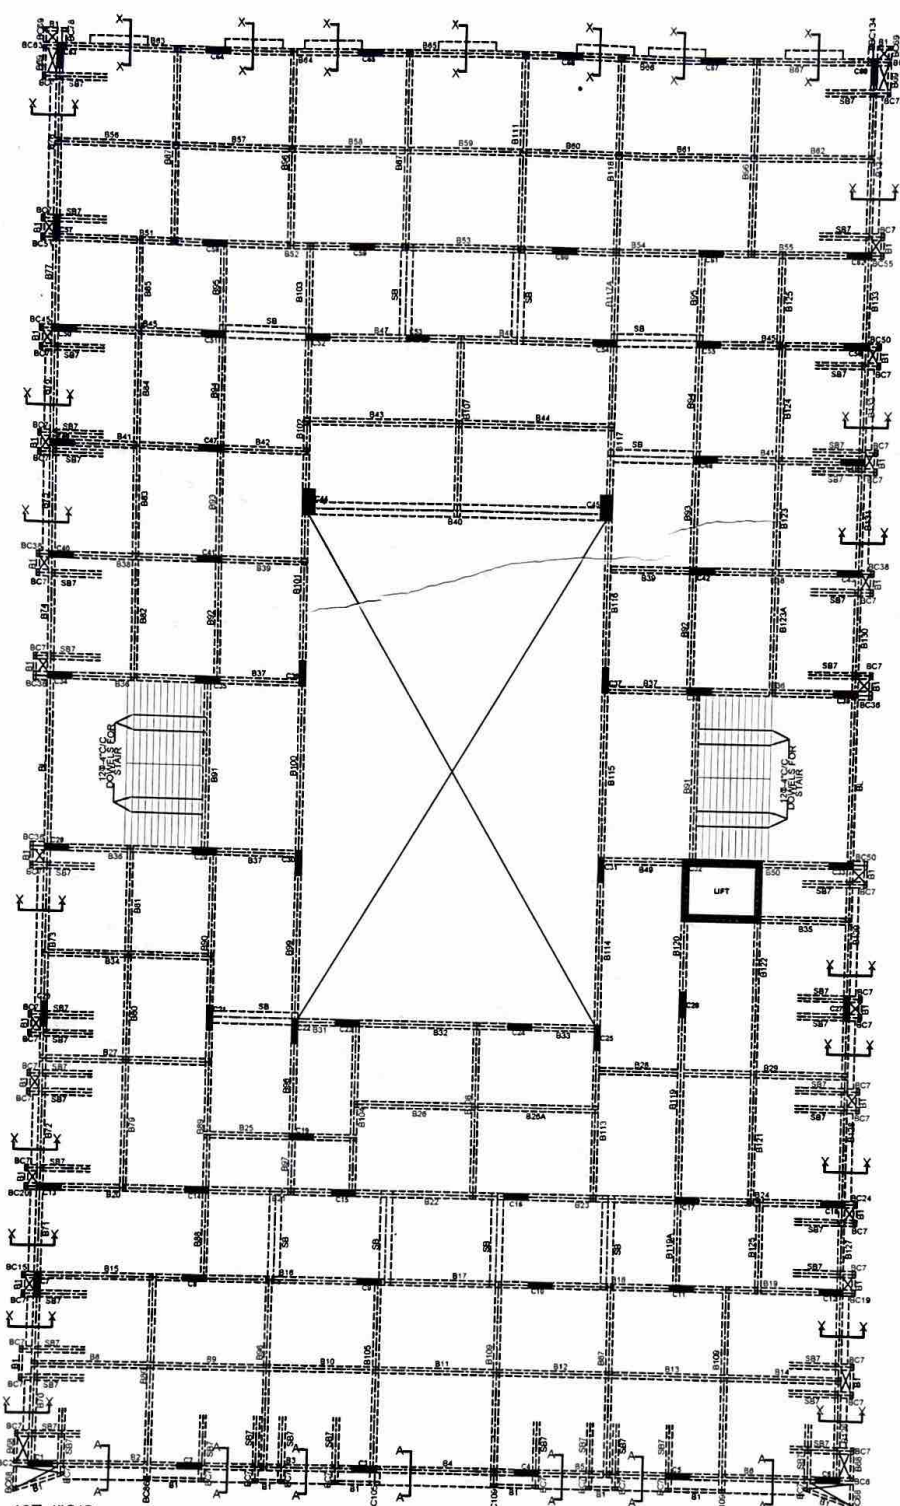

- NOTES -
1. REFER STAIR DRG. ALONG WITH THIS DRG.
 2. REFER DET. OF BL / BLR / BLC IN STAIR DRG.
 3. REFER GENERAL NOTES DRG.
 4. PROVIDE CAMBER OF 20mm-25mm FOR CANTILEVER SLAB/BEAM WITH SPAN LESS THAN 6 FEET.
 5. PROVIDE CAMBER OF 20mm-40mm FOR CANTILEVER SLAB/BEAM MORE THAN 6 FEET.
 6. PROVIDE THROUGHOUT RCC LINTEL & SILL OVER ALL WALLS.
 7. CHECK THE STRUCTURAL DRG. WITH ARCH. DRG. / ELEVATION / SECTION / 3D.
 8. IF ANY AMBIGUITY FOUND, CONTACT STRUCTURE ENGG. IMMEDIATELY BEFORE STARTING WORK.
 9. FOLLOW ONLY ARCHITECTURAL DIMENSIONS.
 10. STRUCTURE ENGINEER IS NOT RESPONSIBLE IF ANY ACCIDENT OCCURS ON SITE DUE TO CONSTRUCTION FAULTS.
 11. CHECK THE POSITION OF FC WITH ARCH. DRG.
 12. GET IT APPROVED BY ARCHITECT BEFORE STARTING EXECUTION OF WORK.
 13. PROVIDE DRAINAGE PIPE AS PER PLUMBING CONSULTANT BEFORE CASTING SLAB & BEAM. NO CUTOUPS ARE ALLOWED AFTER CASTING SLAB/BEAM.
 14. MINIMUM CAMBER AT CENTER OF SIMPLY SUPPORTED BEAM - 4MM (CAMBER IN MM).
 15. MINIMUM CAMBER AT FREE END OF CANTILEVER IN (MM) - 3MM (CAMBER IN MM).
 16. THIS STRUCTURE DRAWING IS BASED ON THE ARCH. DRG. SENT BY MAIL ON DATE - 21-10-2023.

TYPICAL DETAIL OF STIRRUPS

   LEGG.	WIDTH OF BEAM
 2 Bundle stirrups	UP TO 12"
 4-Legg.	≥ 12"
 6-Legg.	≥ 24"

	CONTINUE COLUMN
	TERMINATE COLUMN

CONCRETE GRADE	
ITEM	GRADE
SLAB	M25
BEAM	M25
USE STEEL GRADE Fe 500-D	

PROJECT NAME:-
VIRENDRABHAI (SCHOOL)

ARCHITECT:
RUCHIR SHETH

STRUCTURAL CONSULTANT:
ZARNA ASSOCIATES
STRUCTURAL CONSULTING ENGINEER
310-915, Samsatray Suber Apartment, Madhavnagar Crossing,
Beside Royal Vardha Hotel, Alank Road, Vadodra-390021
Mob No. - +91 8347413334/39
+91 9227627339/40
E-Mail - zarnas@yahoo.com

APPROVED BY: **VRP**

CHECKED BY: **PRIYA**

DRAWN BY: **HARSHANG**

CORRECTED BY: **-----**



DATE: **08-01-2024**

PROJECT NO: **191/2023**

DRAWING TITLE:
DETAIL OF SECOND FLOOR SLAB

DRG NO: **6**

SCALE: N.T.S. SHEET **A3** **N**

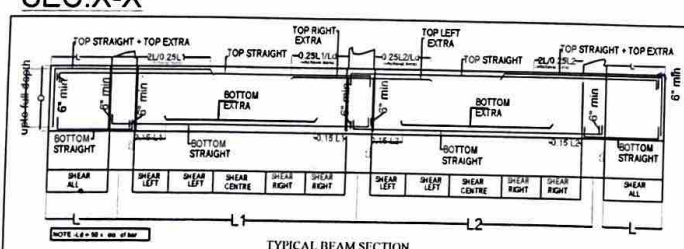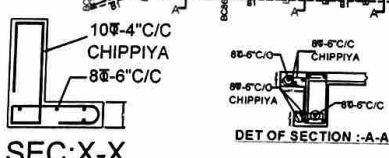

For **ZARNA ASSOCIATES**
Structural Consultants
Dr. V. R. PATEL
(Str. Engg.) M.E. (Str.) B.E. (Civl)

LAST NO. **B134.**
OMITED NO. - **B46, B49, B106, B110, B112.**

6" JHK. SLAB

DETAIL OF SECOND FLOOR SLAB


Z:\COMMON\STRUCTURE ONLY\2023\RUCHIR SHETH\VIRENDRABHAI CHHANI SCHOOL\STR DRG

NOTES:-

1. REFER STAIR DRG. ALONG WITH THIS DRG.
2. REFER DET OF BLR / BLC IN STAIR DRG
3. REFER GENERAL NOTES DRG.
4. PROVIDE CAMBER OF 20mm FOR CANTILEVER SLAB/BEAM WITH SPAN LESS THAN 6 FEET.
5. PROVIDE CAMBER OF 30mm-40mm FOR CANTILEVER SLAB/BEAM MORE THAN 6 FEET.
6. PROVIDE THROUGHOUT RCC INTEL & SILL OVER ALL WALLS
7. CHECK THE STRUCTURAL DRG. WITH ARCH DRG / ELEVATION / SECTION / 3D.
8. IF ANY AMBIGUITY FOUND IMMEDIATELY BEFORE STARTING WORK.
9. FOLLOW ONLY ARCHITECTURAL DIMENSIONS
10. STRUCTURE ENGINEER IS NOT RESPONSIBLE IF ANY ACCIDENT OCCURS ON SITE DUE TO CONSTRUCTION FAULTS.
11. CHECK THE POSITION OF FC WITH ARCH. DRG
12. SET IT APPROVED BY ARCHITECT BEFORE STARTING EXECUTION OF WORK.
13. PROVIDE DRAINAGE PIPE AS PER PLUMBING CONSULTANT BEFORE CASTING SLAB & BEAM NO CUTOUTS ARE ALLOWED AFTER CASTING SLAB/BEAM
14. MINIMUM CAMBER AT CENTER OF SIMPLY SUPPORTED BEAM = $\frac{L}{1600}$ MIN CAMBER IN MM
15. MINIMUM CAMBER AT FREE END OF CANTILEVER IN (MM) = $\frac{L}{200}$ MIN CAMBER IN MM
16. THIS STRUCTURE DRAWING IS BASED ON THE ARCH DRG SENT BY MAIL ON DATE - 31-10-2023

CONCRETE GRADE	
ITEM	GRADE
COLUMN	M25/M30
BEAM	M25
RETAINING WALL	M25
USE STEEL GRADE Fe 500-D	

PROJECT NAME:-	VIRENDRABHAI (SCHOOL)
ARCHITECT:-	RUCHIR SHETH
STRUCTURAL CONSULTANT:-	ZARNA ASSOCIATES
STRUCTURAL CONSULTING ENGINEER	SHRI R. SAMANT (A) SILVER APARTMENT, ARUNIMA, PUNE-411 004 MOBILE NO. 9820010101, 9820010102, 9820010103, 9820010104, 9820010105 E-MAIL - zarnassociates@gmail.com
APPROVED BY:	VRP
CHECKED BY:	PRIYA
DRAWN BY:	HARSHANG
CORRECTED BY:	
DATE:	08-01-2024
PROJECT NO.:	151/2023
DRAWING TITLE:	SECOND FLOOR BEAM
DRG NO.:	14
SCALE:	N.T.S.
SHEET:	A3
N	

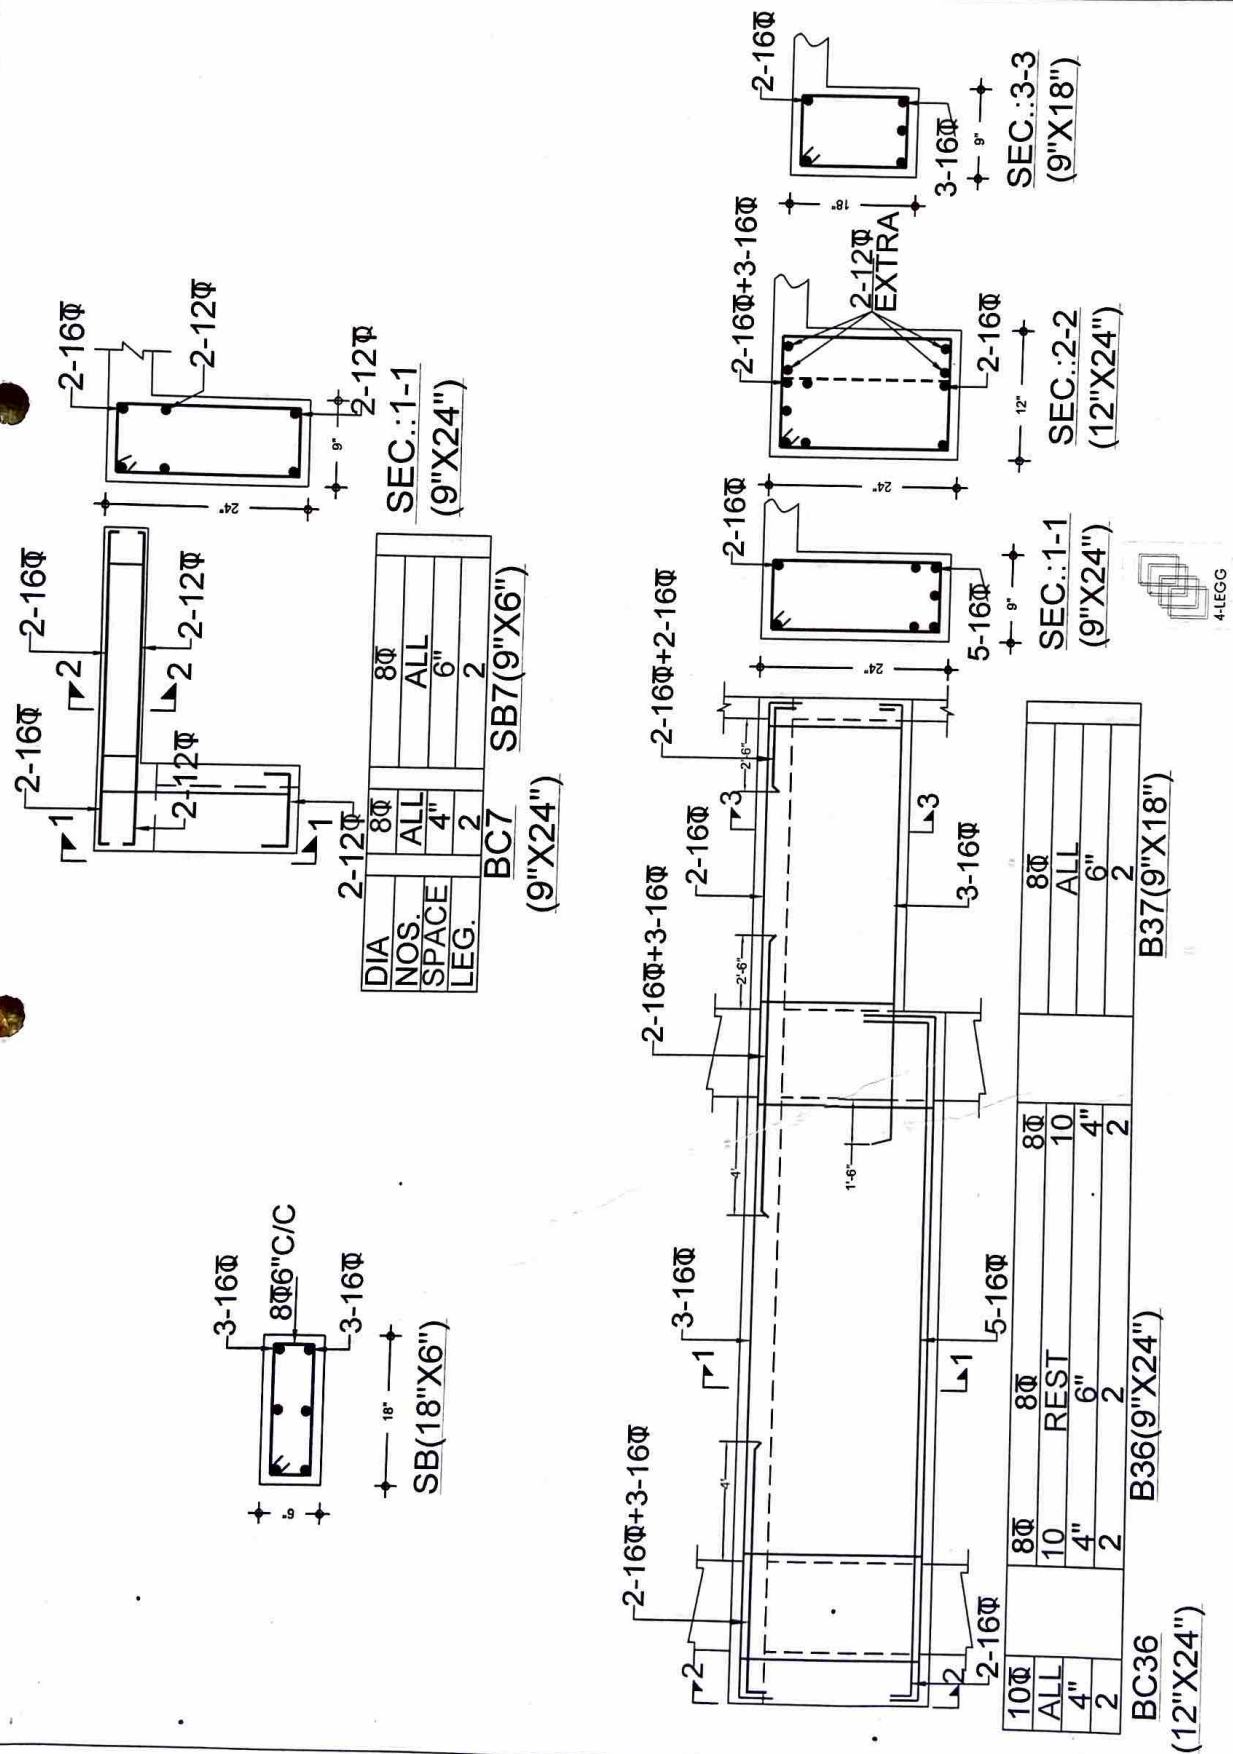

For ZARNA ASSOCIATES
Structural Consultants
Dr. V. R. PATEL
Ph.D.(Str.Engg.) M.E.(Str.) B.E.(Civil)

SECOND FLOOR BEAM

PROJECT NAME:	VIRENDRA BHAI- SCHOOL	PROJECT NO:-	15/2023	 ZARNA ASSOCIATES structural consultants approved valuer 910-915, samanvay silver app., Mujmahuda crossing, Besides royal orchid hotel, Akota road, vadodara-390020.
TITLE :-	2nd FLOOR SLAB			
DATE:-	09-01-2024	SHEET NO:-	1	

BEAM REINFORCEMENT DETAILING

BEAM REINFORCEMENT DETAILING																											REMARKS
BEAM NO.	SIZE OF BEAM(INCH)		LONGITUDINAL BARS										SHEAR BARS														
			BOTTOM						TOP																		
			STR.		EXT.		EXTRA LEFT		STRAIGHT		EXTRA RIGHT																
	B	D	N	D	N	D	N	D	N	D	N	D	LEFT				CENTER				RIGHT						
D	NO.	C/C	L	D	NO.	C/C	L	D	NO.	C/C	L	D	NO.	C/C	L	D	NO.	C/C	L								
B1	4½	24	2	12	0	0	0	0	2	12	0	0	8	ALL	6	2	8	ALL	6	2	8	ALL	6	2			
BC2	9	24	5	20	0	0	3	20	2	16	3	20	10	ALL	4	2	10	ALL	4	2	10	ALL	4	2			
B2	9	24	5	20	0	0	3	20	2	16	3	20	10	10	4	2	8	REST	4	2	10	10	4	2			
B3	9	24	5	20	0	0	3	20	2	16	3	20	10	10	4	2	8	REST	4	2	10	10	4	2			
B4	9	24	5	20	0	0	3	20	2	16	3	20	10	10	4	2	8	REST	4	2	10	10	4	2			
B5	9	24	5	20	0	0	3	20	2	16	3	20	10	10	4	2	8	REST	4	2	10	10	4	2			
B6	9	24	5	20	0	0	3	20	2	16	3	20	10	10	4	2	8	REST	4	2	10	10	4	2			
BC6	9	24	2	20	0	0	3	20	2	16	3	20	10	10	4	2	8	REST	4	2	10	10	4	2			
BC7	9	24											10	ALL	4	2	10	ALL	4	2	10	ALL	4	2			
SB7	9	6					REFER	SECTION	DETAIL																		
B8	9	18	5	16	0	0	0	0	2	16	3	16	8	10	4	2	8	REST	6	2	8	10	4	2			
B9	9	18	5	16	0	0	3	16	2	16	3	16	8	10	4	2	8	REST	6	2	8	10	4	2			
B10	9	18	5	16	0	0	3	16	2	16	3	16	8	10	4	2	8	REST	6	2	8	10	4	2			
B11	9	18	6	16	0	0	3	16	2	16	3	16	8	10	4	2	8	REST	6	2	8	10	4	2			
B12	9	18	5	16	0	0	3	16	2	16	3	16	8	10	4	2	8	REST	6	2	8	10	4	2			
B13	9	18	5	16	0	0	3	16	2	16	3	16	8	10	4	2	8	REST	6	2	8	10	4	2			
B14	9	18	5	16	0	0	3	16	2	16	0	0	8	10	4	2	8	REST	6	2	8	10	4	2			
BC15	9	24	2	20	0	0	3	20	3	16	3	20	10	ALL	4	2	10	ALL	4	2	10	ALL	4	2			
B15	9	24	5	20	0	0	3	20	3	16	3	20	10	10	4	2	8	REST	4	2	10	10	4	2			
B16	9	24	5	20	0	0	3	20	3	16	3	20	10	10	4	2	8	REST	4	2	10	10	4	2			
B17	9	24	5	20	0	0	3	20	3	16	3	20	10	10	4	2	8	REST	4	2	10	10	4	2			
B18	9	24	5	20	0	0	3	20	3	16	3	20	10	10	4	2	8	REST	4	2	10	10	4	2			
B19	9	24	5	20	0	0	3	20	3	16	3	20	10	10	4	2	8	REST	4	2	10	10	4	2			
BC19	9	24	2	20	0	0	3	20	3	16	3	20	10	10	4	2	8	REST	4	2	10	10	4	2			
BC20	9	24	3	16	0	0	3	16	2	16	3	16	10	ALL	4	2	10	ALL	4	2	10	ALL	4	2			
B20	9	24	5	16	0	0	3	16	2	16	3	16	8	10	4	2	8	REST	6	2	8	10	4	2			
B21	9	24	3	16	0	0	3	16	2	16	3	20	8	10	6	2	8	REST	8	2	8	10	6	2			
B22	9	24	5	20	0	0	3	20	3	16	3	20	10	10	4	2	8	REST	4	2	10	10	4	2			
B23	9	24	5	20	0	0	3	20	3	16	3	20	10	10	4	2	8	REST	4	2	10	10	4	2			
B24	9	24	5	16	0	0	3	20	2	16	3	16	8	10	4	2	8	REST	6	2	8	10	4	2			
REINFORCEMENT WEIGHT (KG)																											

REINFORCEMENT WEIGHT (KG)						
8 MM	10 MM	12 MM	16 MM	20 MM	25 MM	32 MM
1.652	607	165	807	854	0	0

CONC. BETA		FINE AGGREGATE		COARSE AGGREGATE	
CFT	M³	CFT	M³	CFT	M³
457	229	6	343		10

For ZARNA ASSOCIATES
 Structural Consultants
 Dr. V. R. PATEL
 Ph.D.(Str. Engg.) M.E.(Str.) B.E.(Civ.)

